LH-05S2006

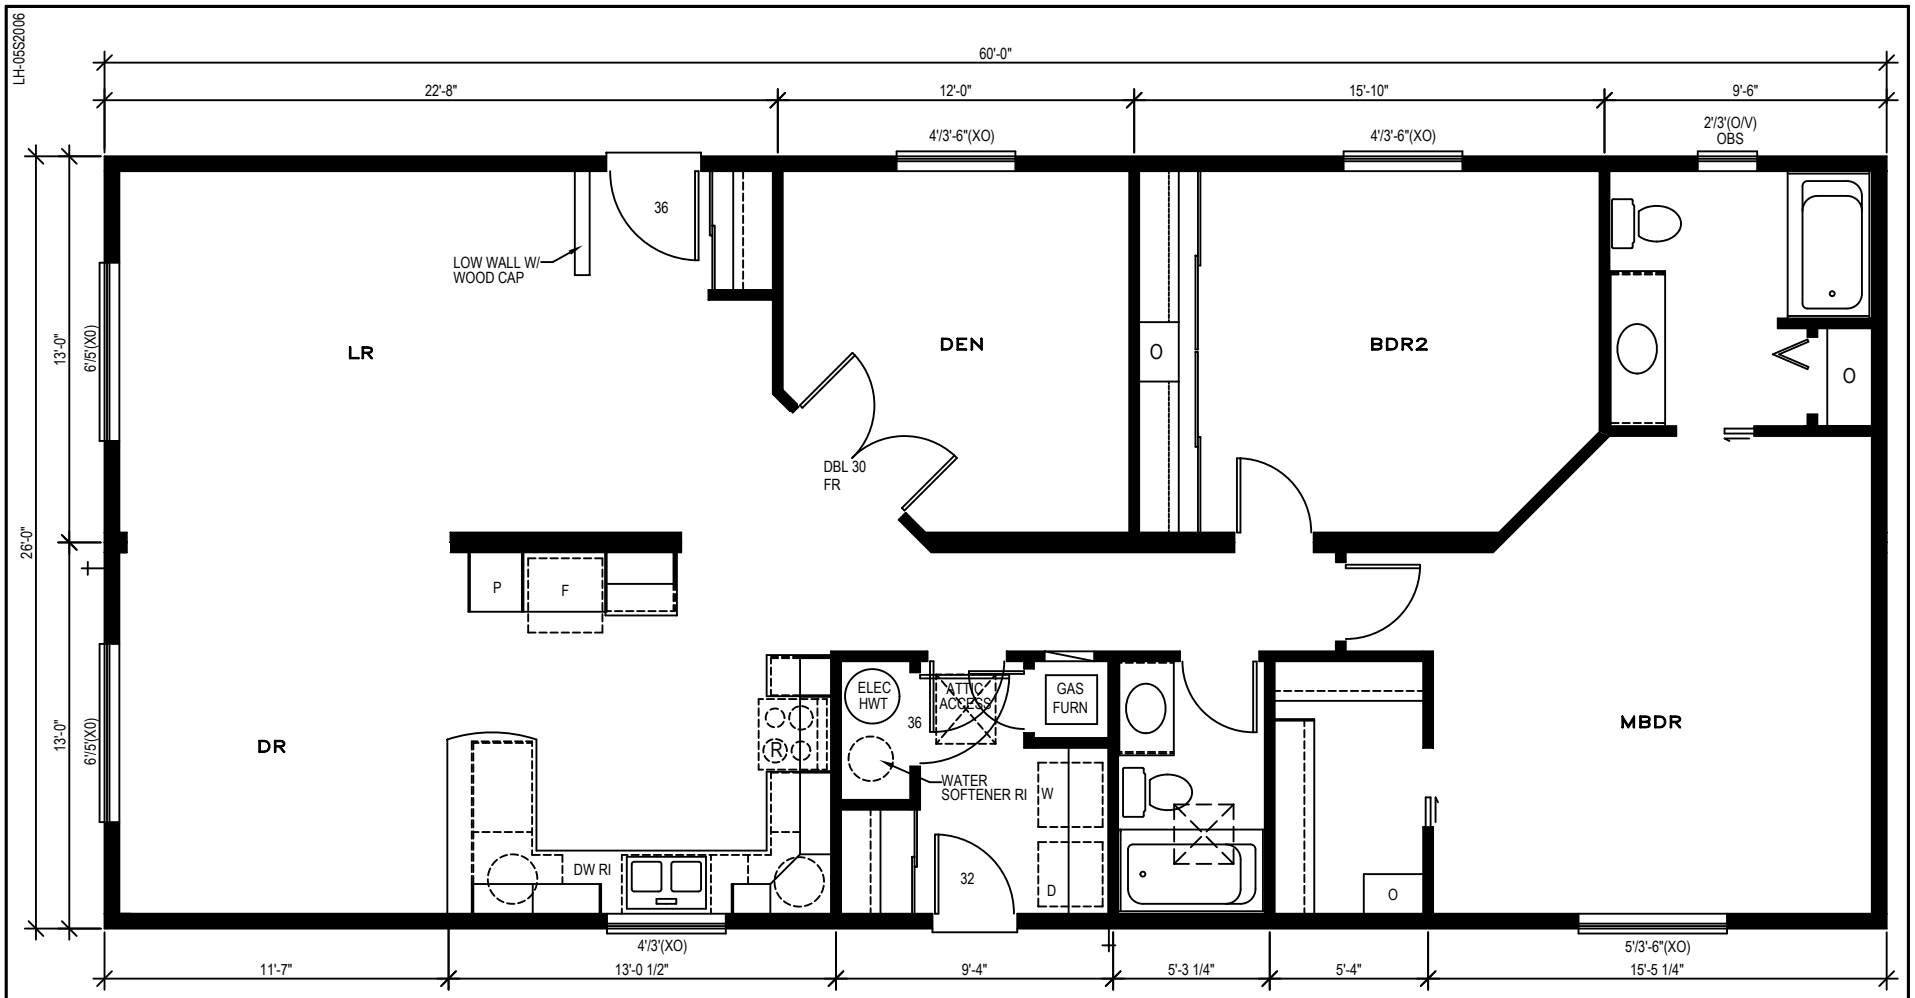

COMMENTS:
- LAWRENCE HEIGHTS SPEC JAN 2006

REVISIONS	NUMBER	DATE	NUMBER	DATE

DWG. DIST.			
	FLR ☐	DIM R ☐	PROD ☐
	PLG ☐	ELEC ☐	PURC ☐
	DIM W ☐	HTG ☐	P/A ☐
	DIM P ☐	☐	☐

COPYRIGHT

THIS DRAWING IS THE COPYRIGHT OF CHAPARRAL INDUSTRIES (86) INC. AND SHALL NOT BE USED OR DUPLICATED WITHOUT WRITTEN PERMISSION

1560 SQ FT MODEL
LAWRENCE HEIGHTS

05S

DRAWN BY:	SALES:	ESTIMATE:	CHK'D BY:	ISSUED:	SCALE:	AREA:
				01/31/06	1/4" = 1'-0"	1560 Sq/Ft

CHAPARRAL