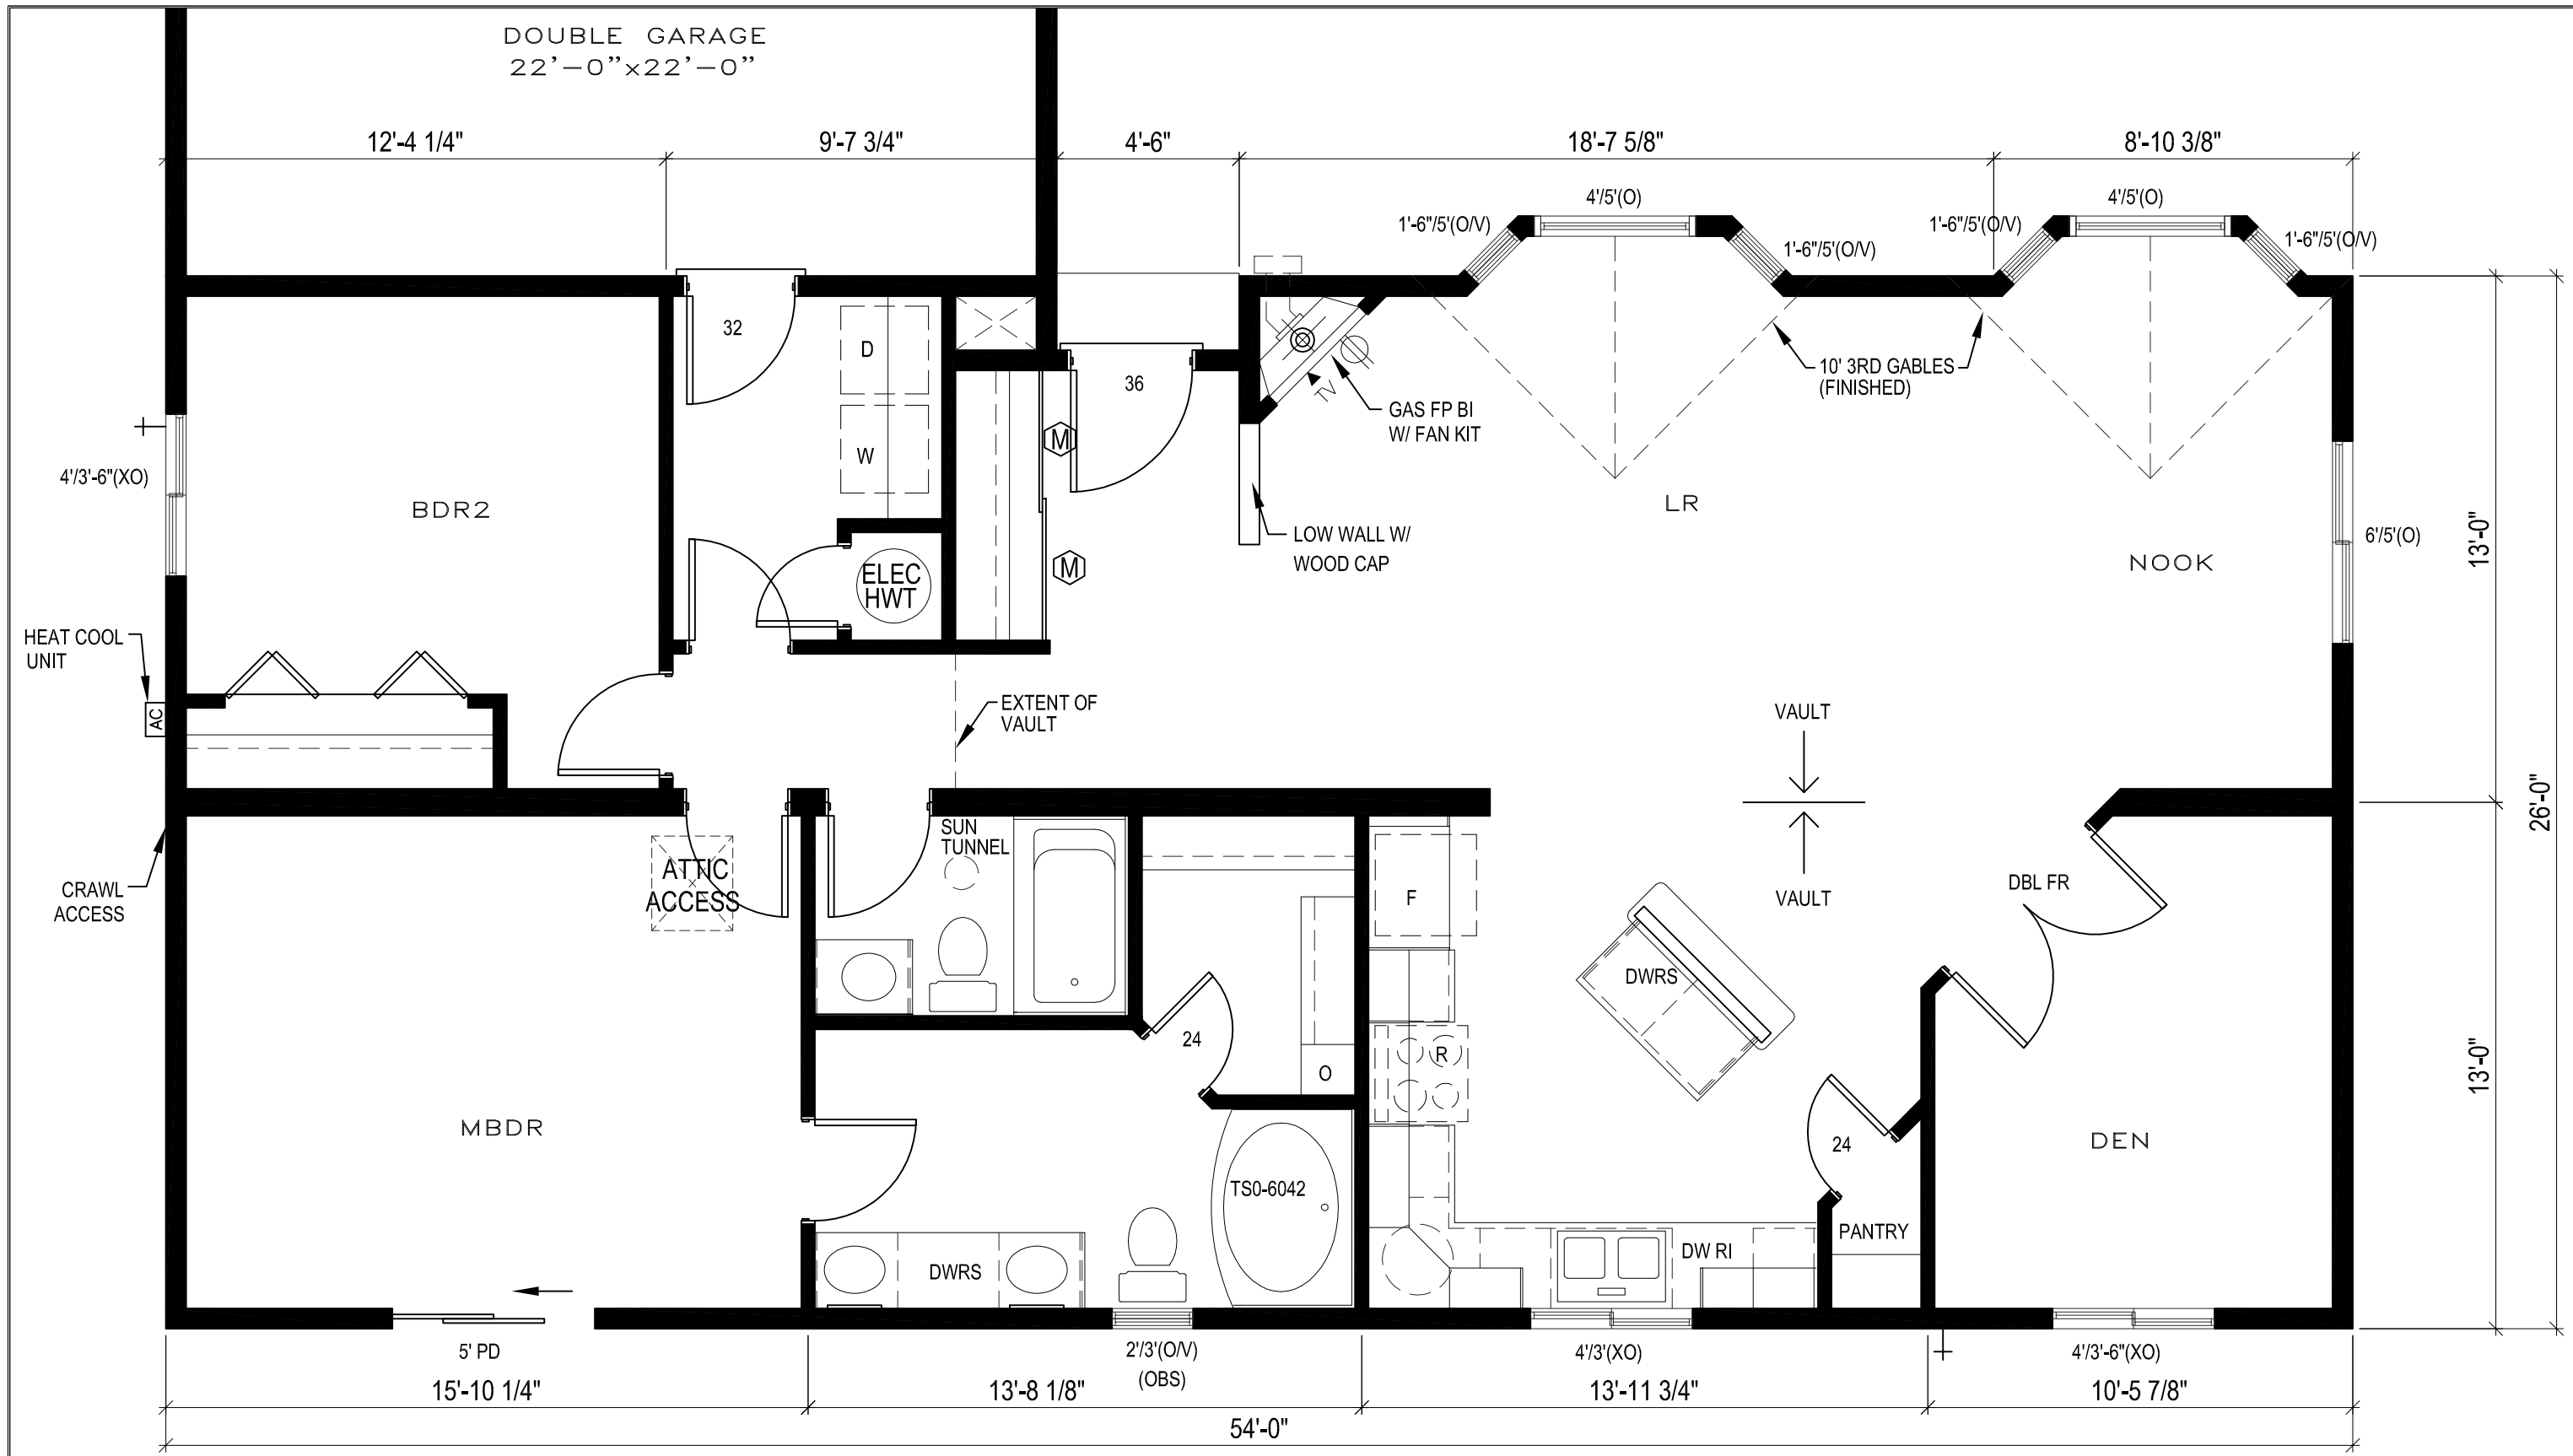

REVISIONS	NUMBER	DATE	NUMBER	DATE

DWG. DIST.					
	FLR ☐	DIM R ☐	PROD ☐		
	PLG ☐	ELEC ☐	PURC ☐		
	DIM W ☐	HTG ☐	P/A ☐		
	DIM P ☐	☐	☐		

COPYRIGHT

THIS DRAWING IS THE COPYRIGHT OF CHAPARRAL INDUSTRIES (86) INC. AND SHALL NOT BE USED OR DUPLICATED WITHOUT WRITTEN PERMISSION

1423 SQ FT MODEL
LAWRENCE HEIGHTS 2009

DRAWN BY:	SALES:	ESTIMATE:	CHK'D BY:	ISSUED:	SCALE:	AREA:
				03/20/09	1/4"=1'-0"	1404 Sq/Ft

CHAPARRAL